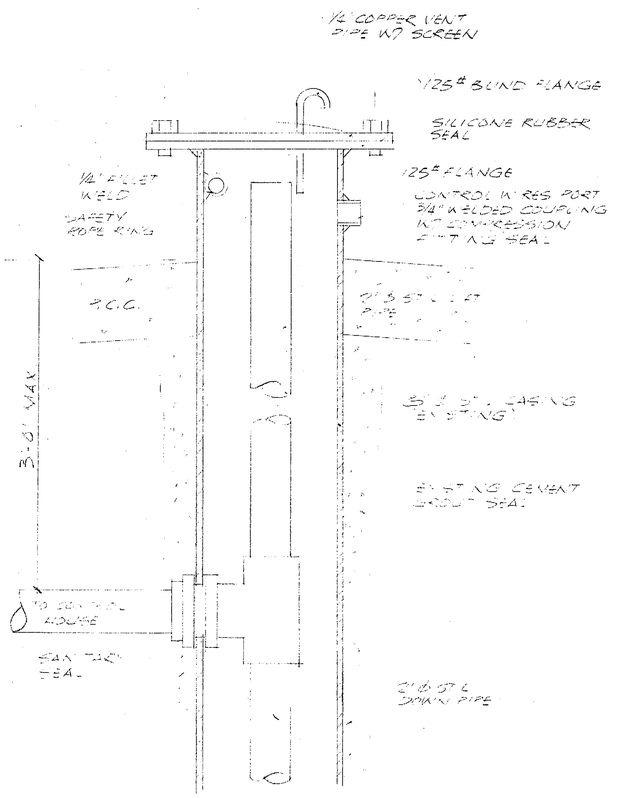

WELL HEAD DETAIL

SC: 3" = 1'-0"

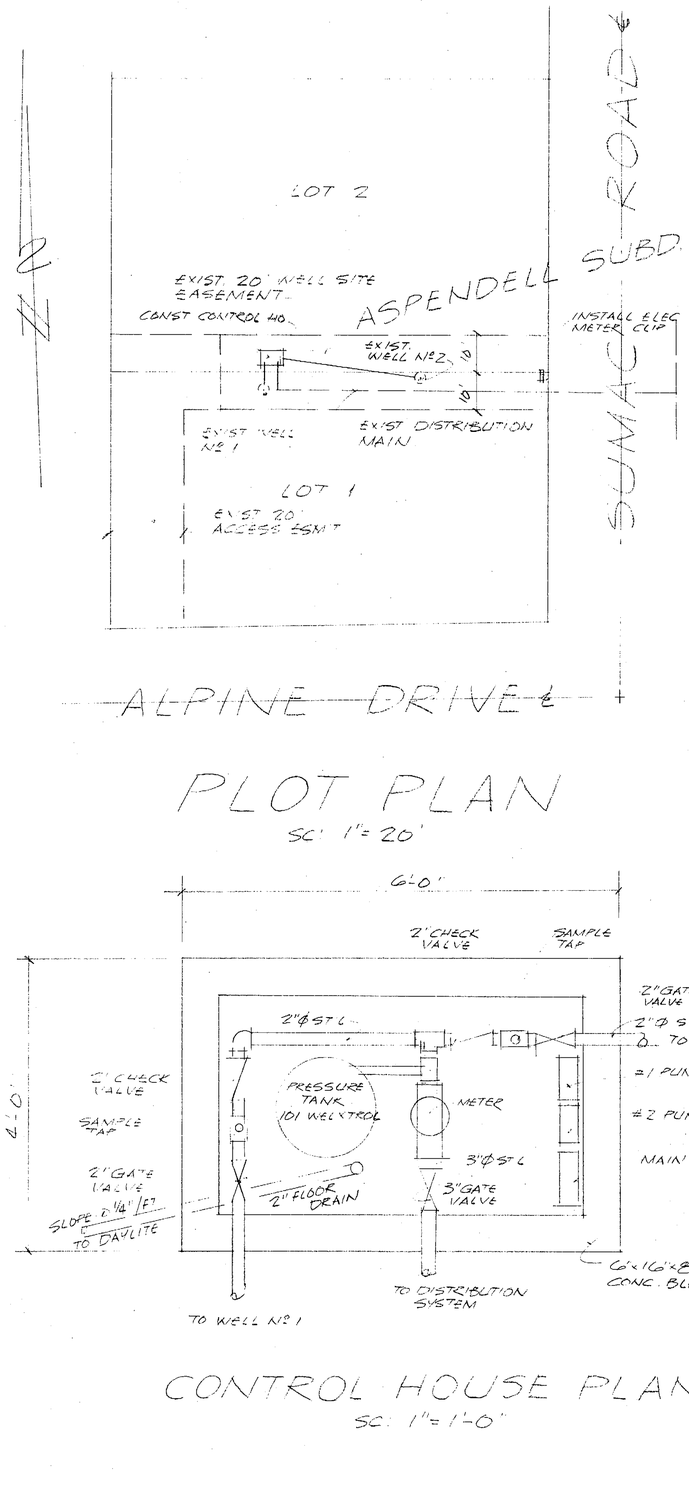

PLOT PLAN

SC: 1" = 20'

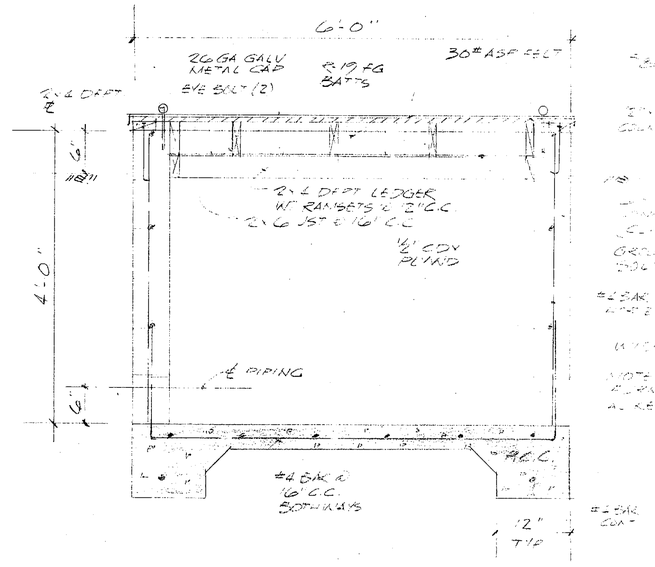

CONTROL HOUSE - SECTION

SC: 1" = 1'-0"

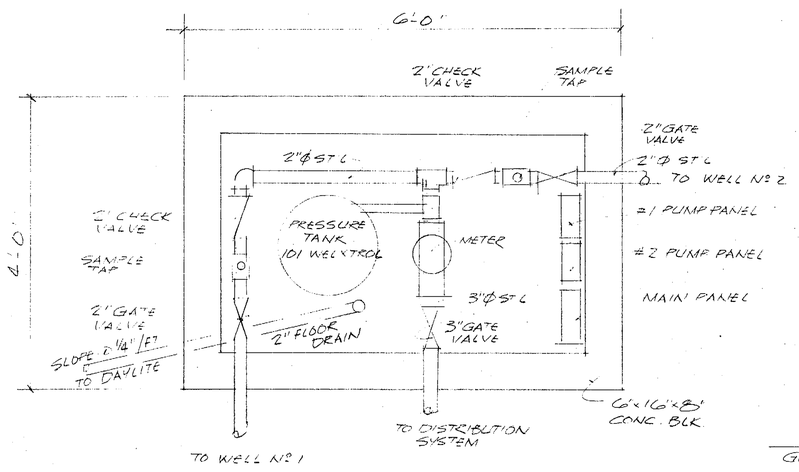

CONTROL HOUSE PLAN

SC: 1" = 1'-0"

GORDON C. HOLMES RCE 10467

INYO COUNTY HEALTH DEPT

WELL SITE PLAN

FOR THE ALPINE WATER CO-OP
BEING A REMODEL OF EXIST. WELL SITE
TO PROVIDE ADD'L CONTROL
FROM EXISTING

INYO COUNTY, CALIFORNIA
APRIL, 1983

PREPARED BY:
HOLMES ENGINEERING AND DEVELOPMENT CORPORATION
P.O. BOX 1445 KEELER AVE
BISHOP, CALIFORNIA 93514
PHONE 619-873-4275